Reviewed for Code Compliance
2015 IBC, IMC, IPC 2017 NEC 2015 IECC
Zac Loiselle I-2642
Subject to Field Inspections

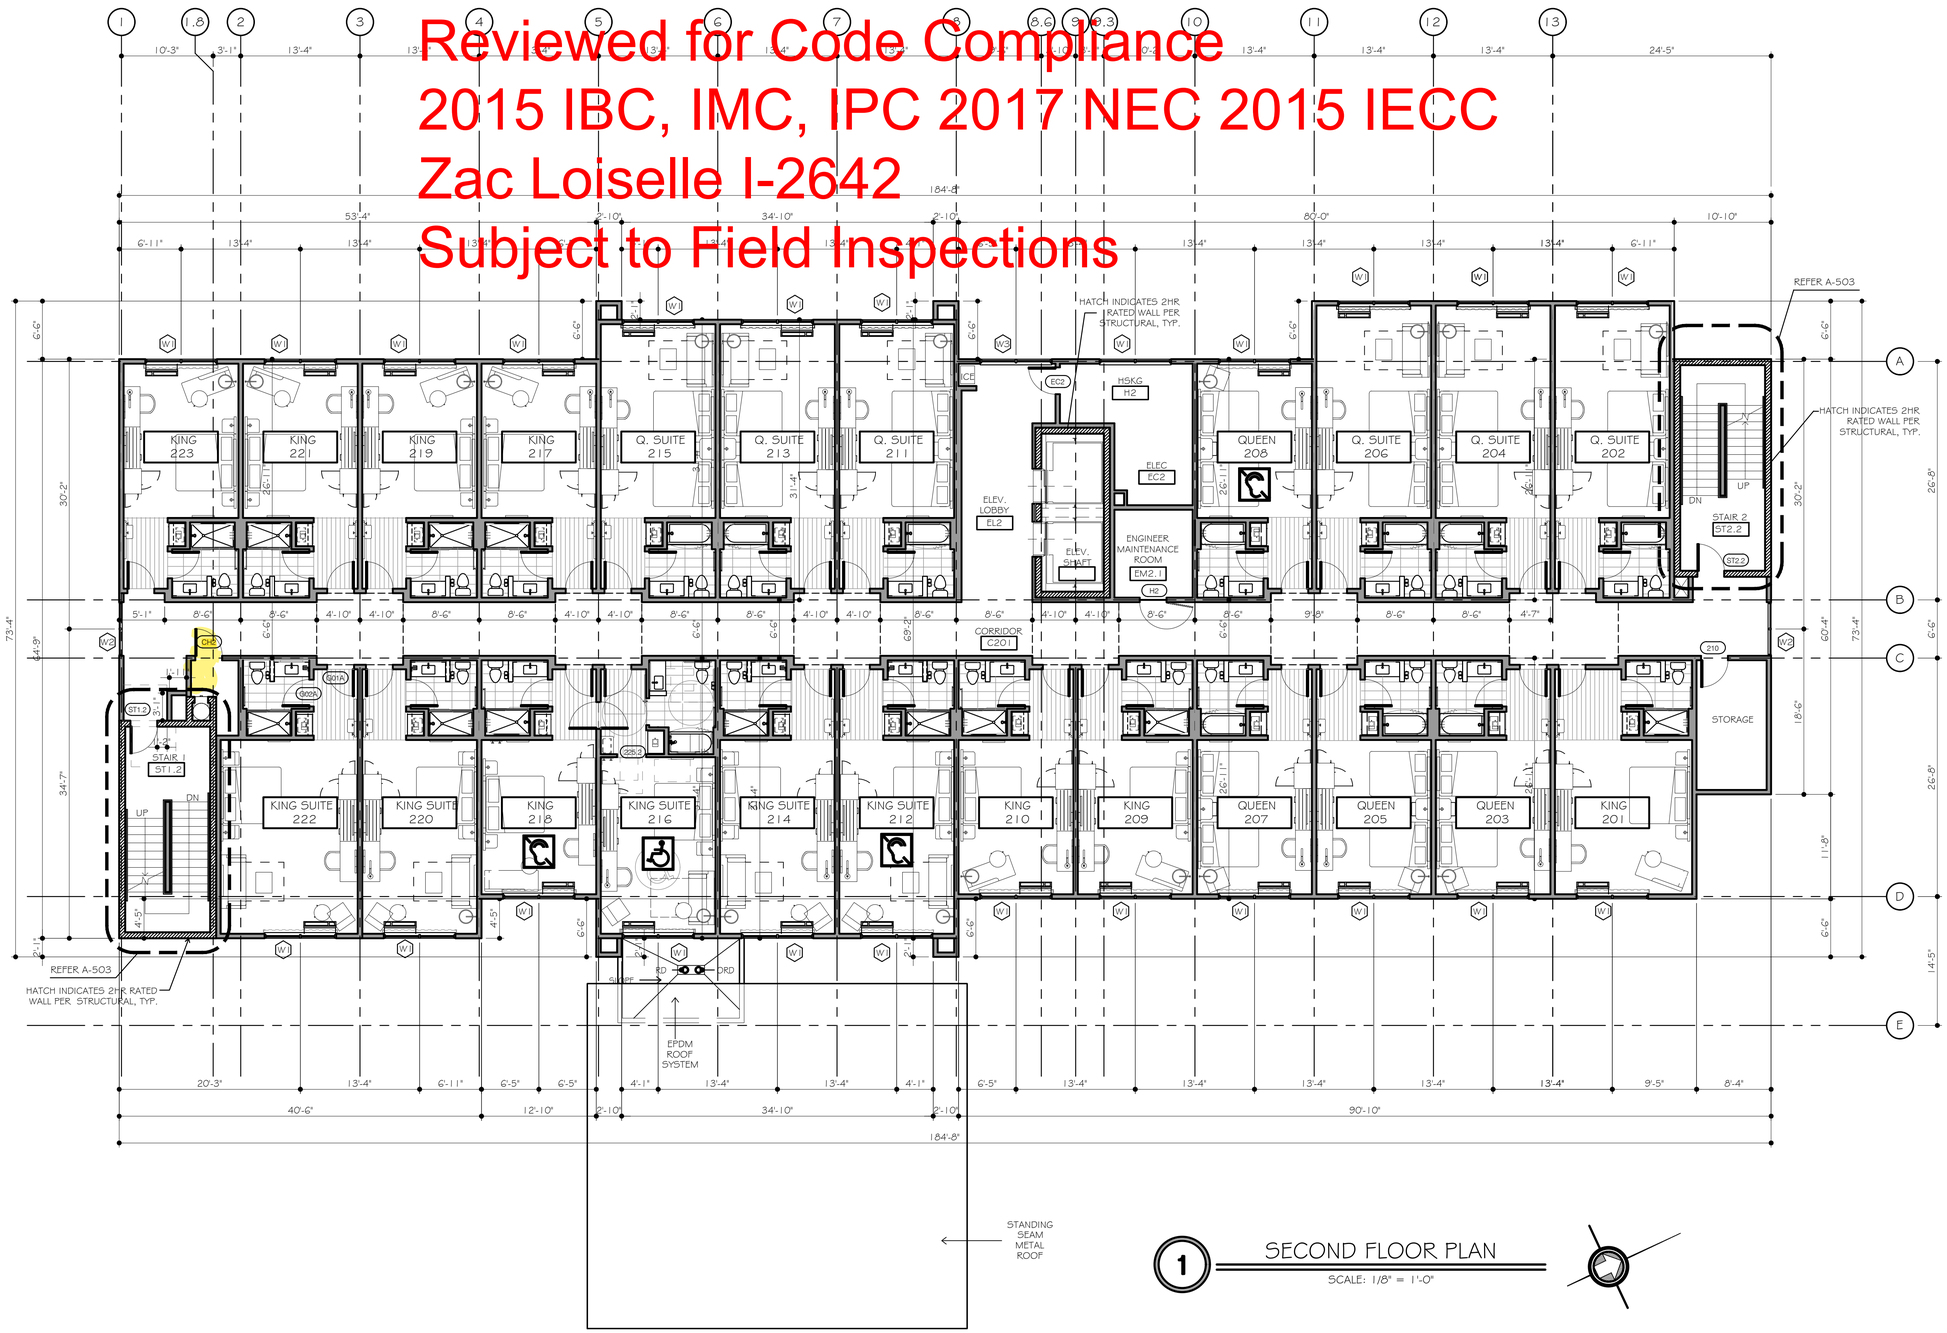

1 SECOND FLOOR PLAN

SCALE: 1/8" = 1'-0"

REVISION	NO.

HOLIDAY INN EXPRESS

850 NORTHSIDE DRIVE
PILOT POINT, TEXAS 76258

LOCATION
91024

REGISTERED ARCHITECT RICHARD A. STARNES 16806 STATE OF TEXAS
8-21-2023

RSS architects llc
RSS-ARCHITECTS.COM
817/538-9258

Date 8-21-2023

Job 22020

Sheet
A-302